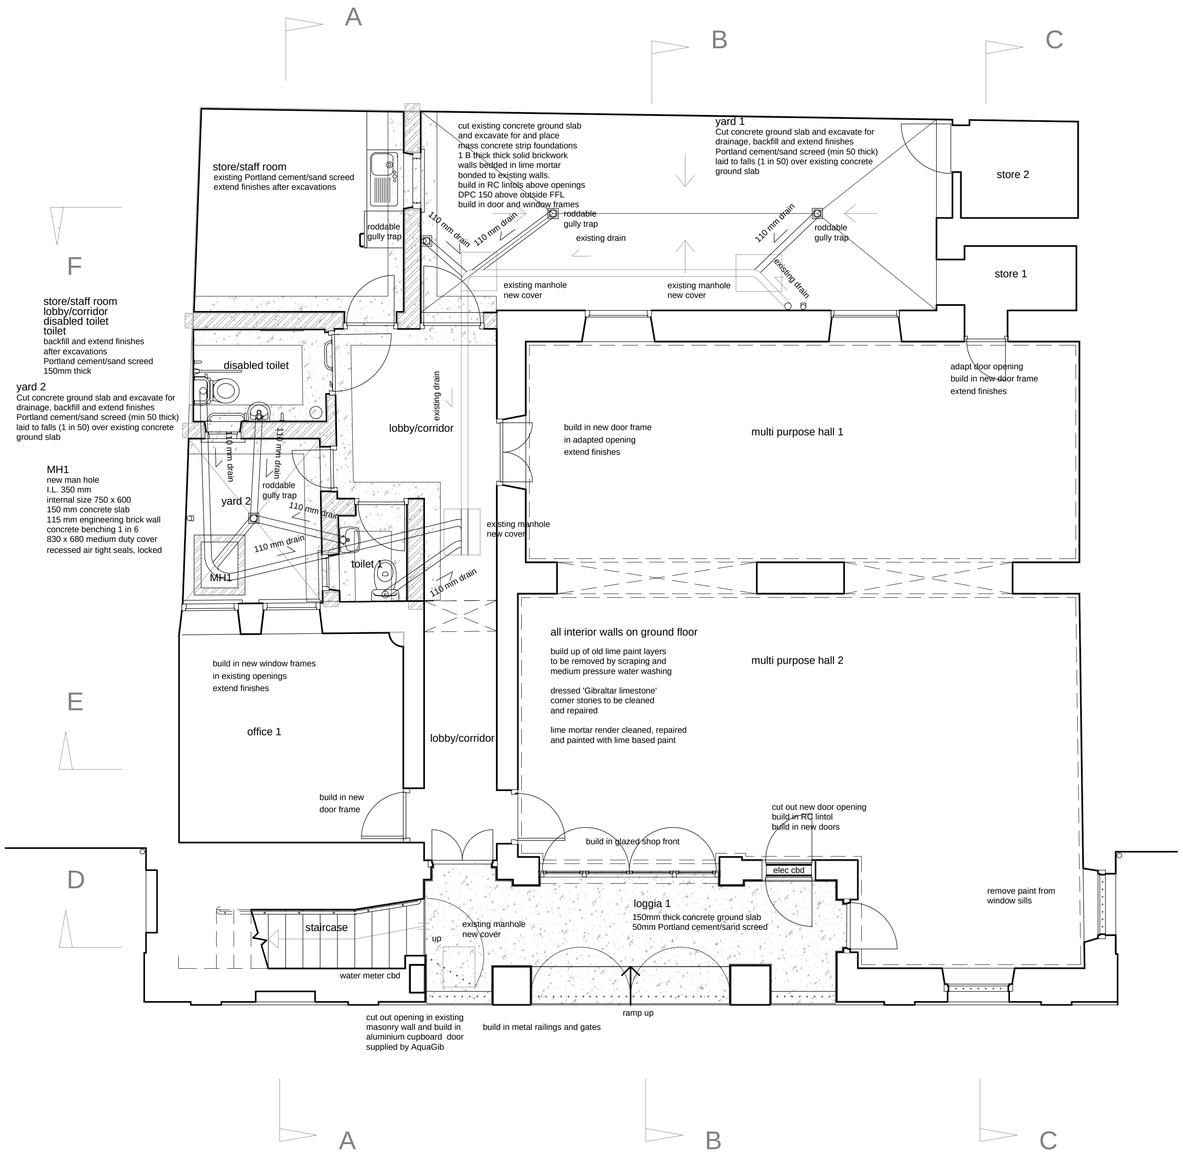

Ground Floor Plan

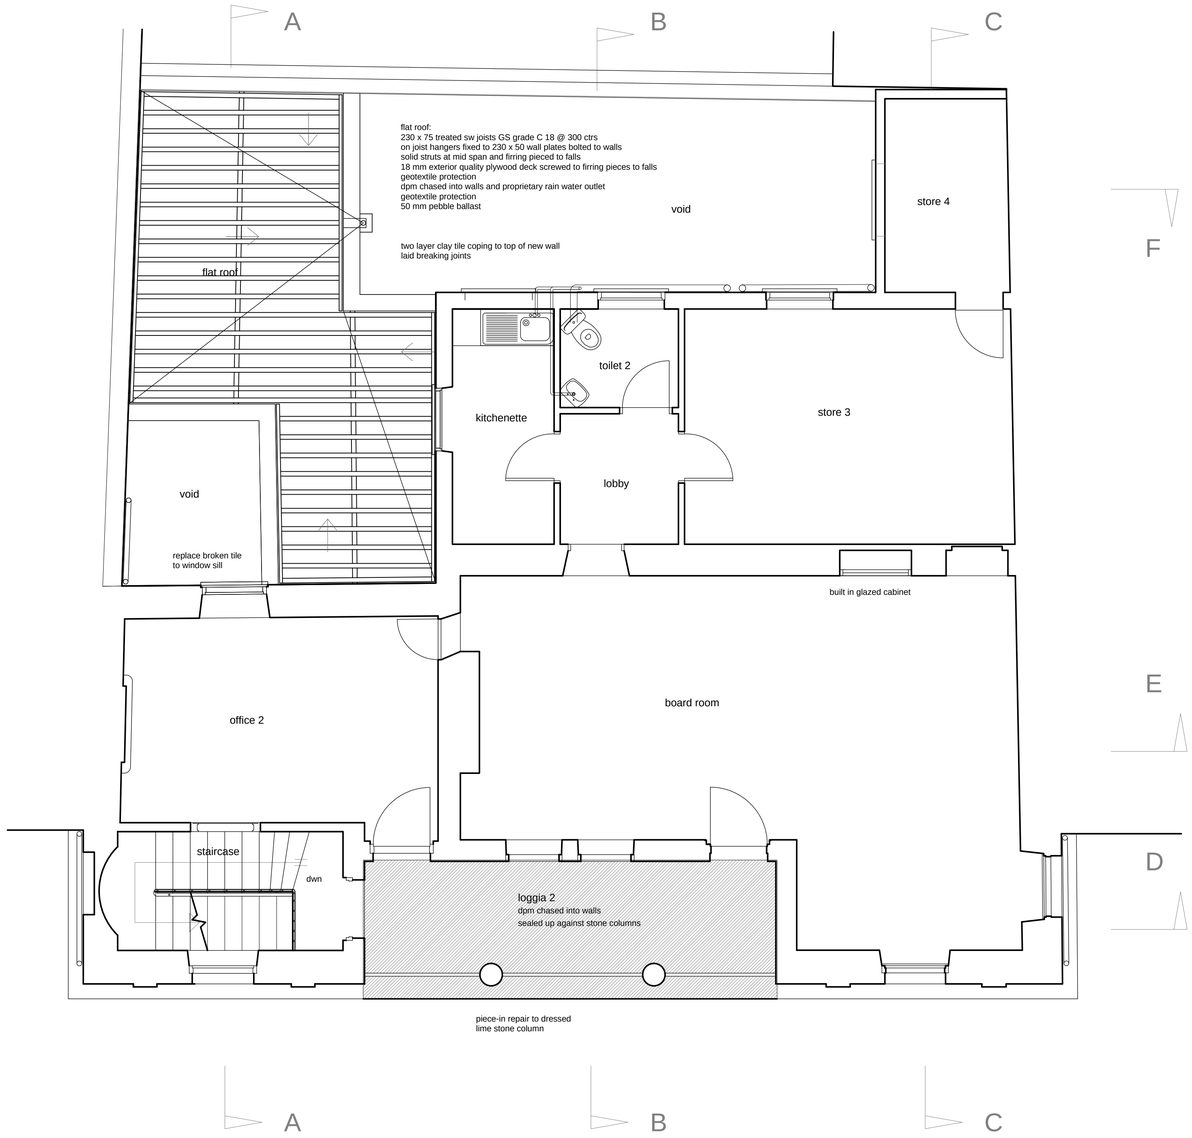

First Floor Plan

The Main Guard
13, John Mackintosh Square,
Headquarters for
the Gibraltar Heritage Trust

Drg No 14

Production Drawing
Floor Plans
scale 1: 50 date May 2007
J. S. Langdon BArch.