GENERAL NOTES.

1. DO NOT SCALE THIS DRAWING.

2. ALL DIMENSIONS ARE IN mm UNLESS OTHERWISE SPECIFIED

3. THIS DRAWING TO BE READ IN CONJUNCTION WITH DRG Nos 12599 /L/100 & 105.

STEELWORK:

4) ALL MATERIAL TO BE GRADE S275JO TO BS EN 10025.

5) THERMAL CUTTING OF HOLES NOT TO BE USED.

6) ALL WELDING TO BE CARRIED OUT IN ACCORDANCE WITH BS EN1011-2 : 2001 AND BS EN 288 BY AN APPROVED WELDER CONFORMING TO THE REQUIREMENTS OF BS EN 287, PART 1

7) HOLES TO BE 1.5mm LARGER THAN BOLTS.

8) ALL STEEL AND BOLTS TO BE HOT DIPPED GALVANISED TO BS EN ISO 1461

9) ALL BOLTS TO BE GRADE 8.8 IN COMPLIENCE WITH BS 4190 AND SUPPLIED WITH RECTANGULAR SECTION SINGLE COIL SPRING WASHERS TO BS 4320 UNLESS NOTED OTHERWISE.

10) REFER TO MATERIAL LIST 12599/MGB1 AND BOLT LIST 12599/BGB1.

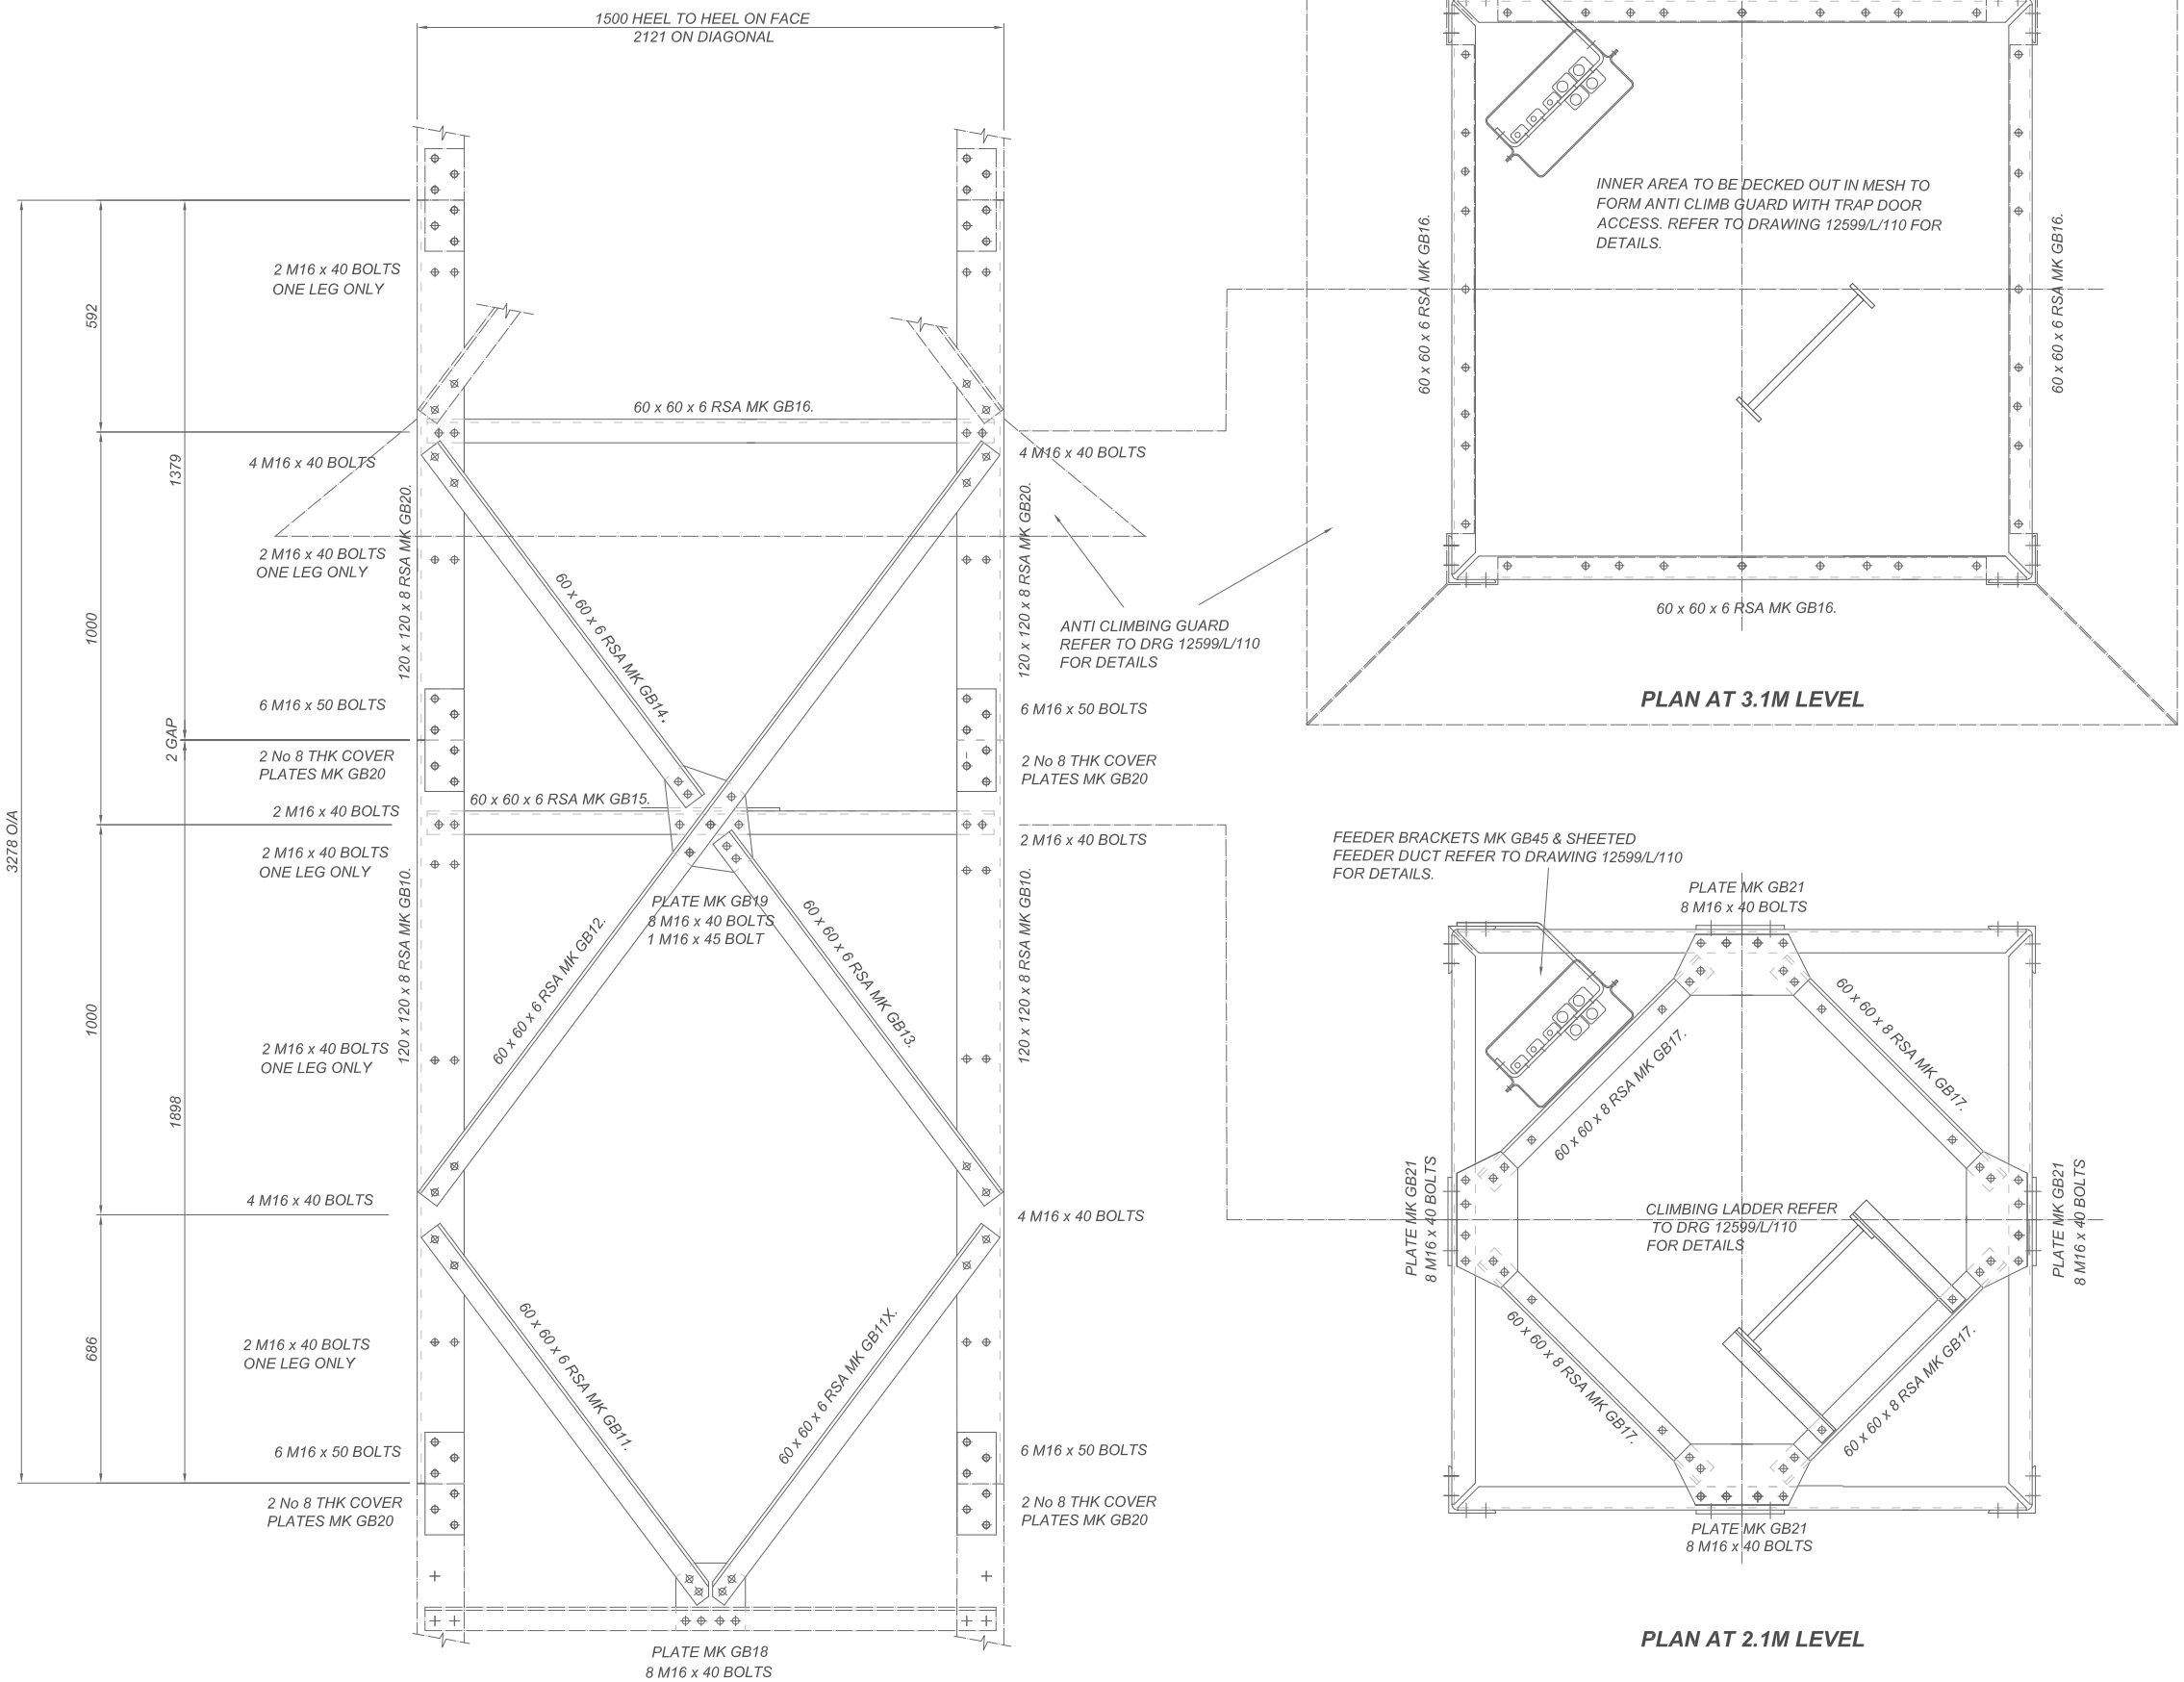

ELEVATION - ALL FACES THE SAME

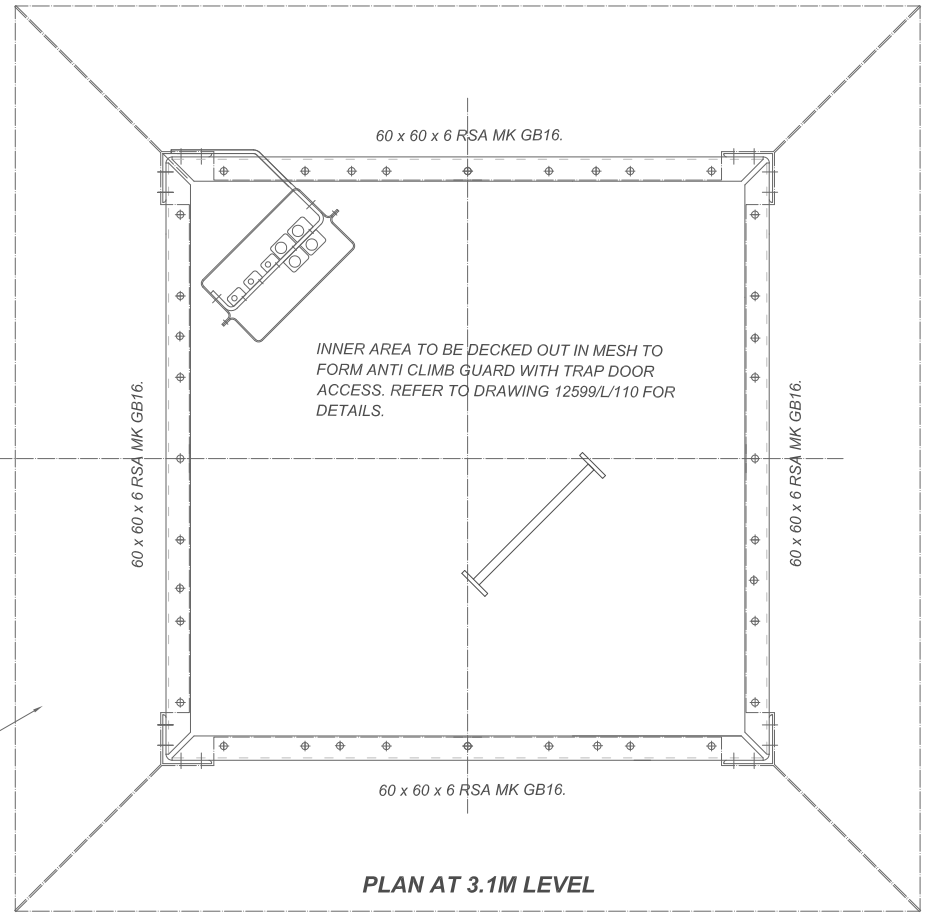

PLAN AT 3.1M LEVEL

PLAN AT 2.1M LEVEL

BOLT LIST
M16 x 40 146 No
M16 x 45 4 No
M16 x 50 96 No

Rev	Date	By		Chkd
B	15/08/12	MW	CONSTRUCTION ISSUE	MW
A	01/08/12	MW	GENERAL UPDATE	MW
	25/07/12	MW	PRELIMINARY ISSUE	MW

MW Structures
Telecommunication Design & Management
Tempest Mews, Broughton Hall Business Park, Broughton, Skipton, North Yorkshire, BD23 3AE
Telephone : +44 (0) 1756 700 942

Project	ARQIVA : GIBRALTAR DTT & DAB TOWER
Title	GENERAL ARRANGEMENT LATTICE UP TO 3.2M LEVEL
Scale N T S	Drawn by RC
Date 20.07.12	Checked by MDW
	12599/L/104B