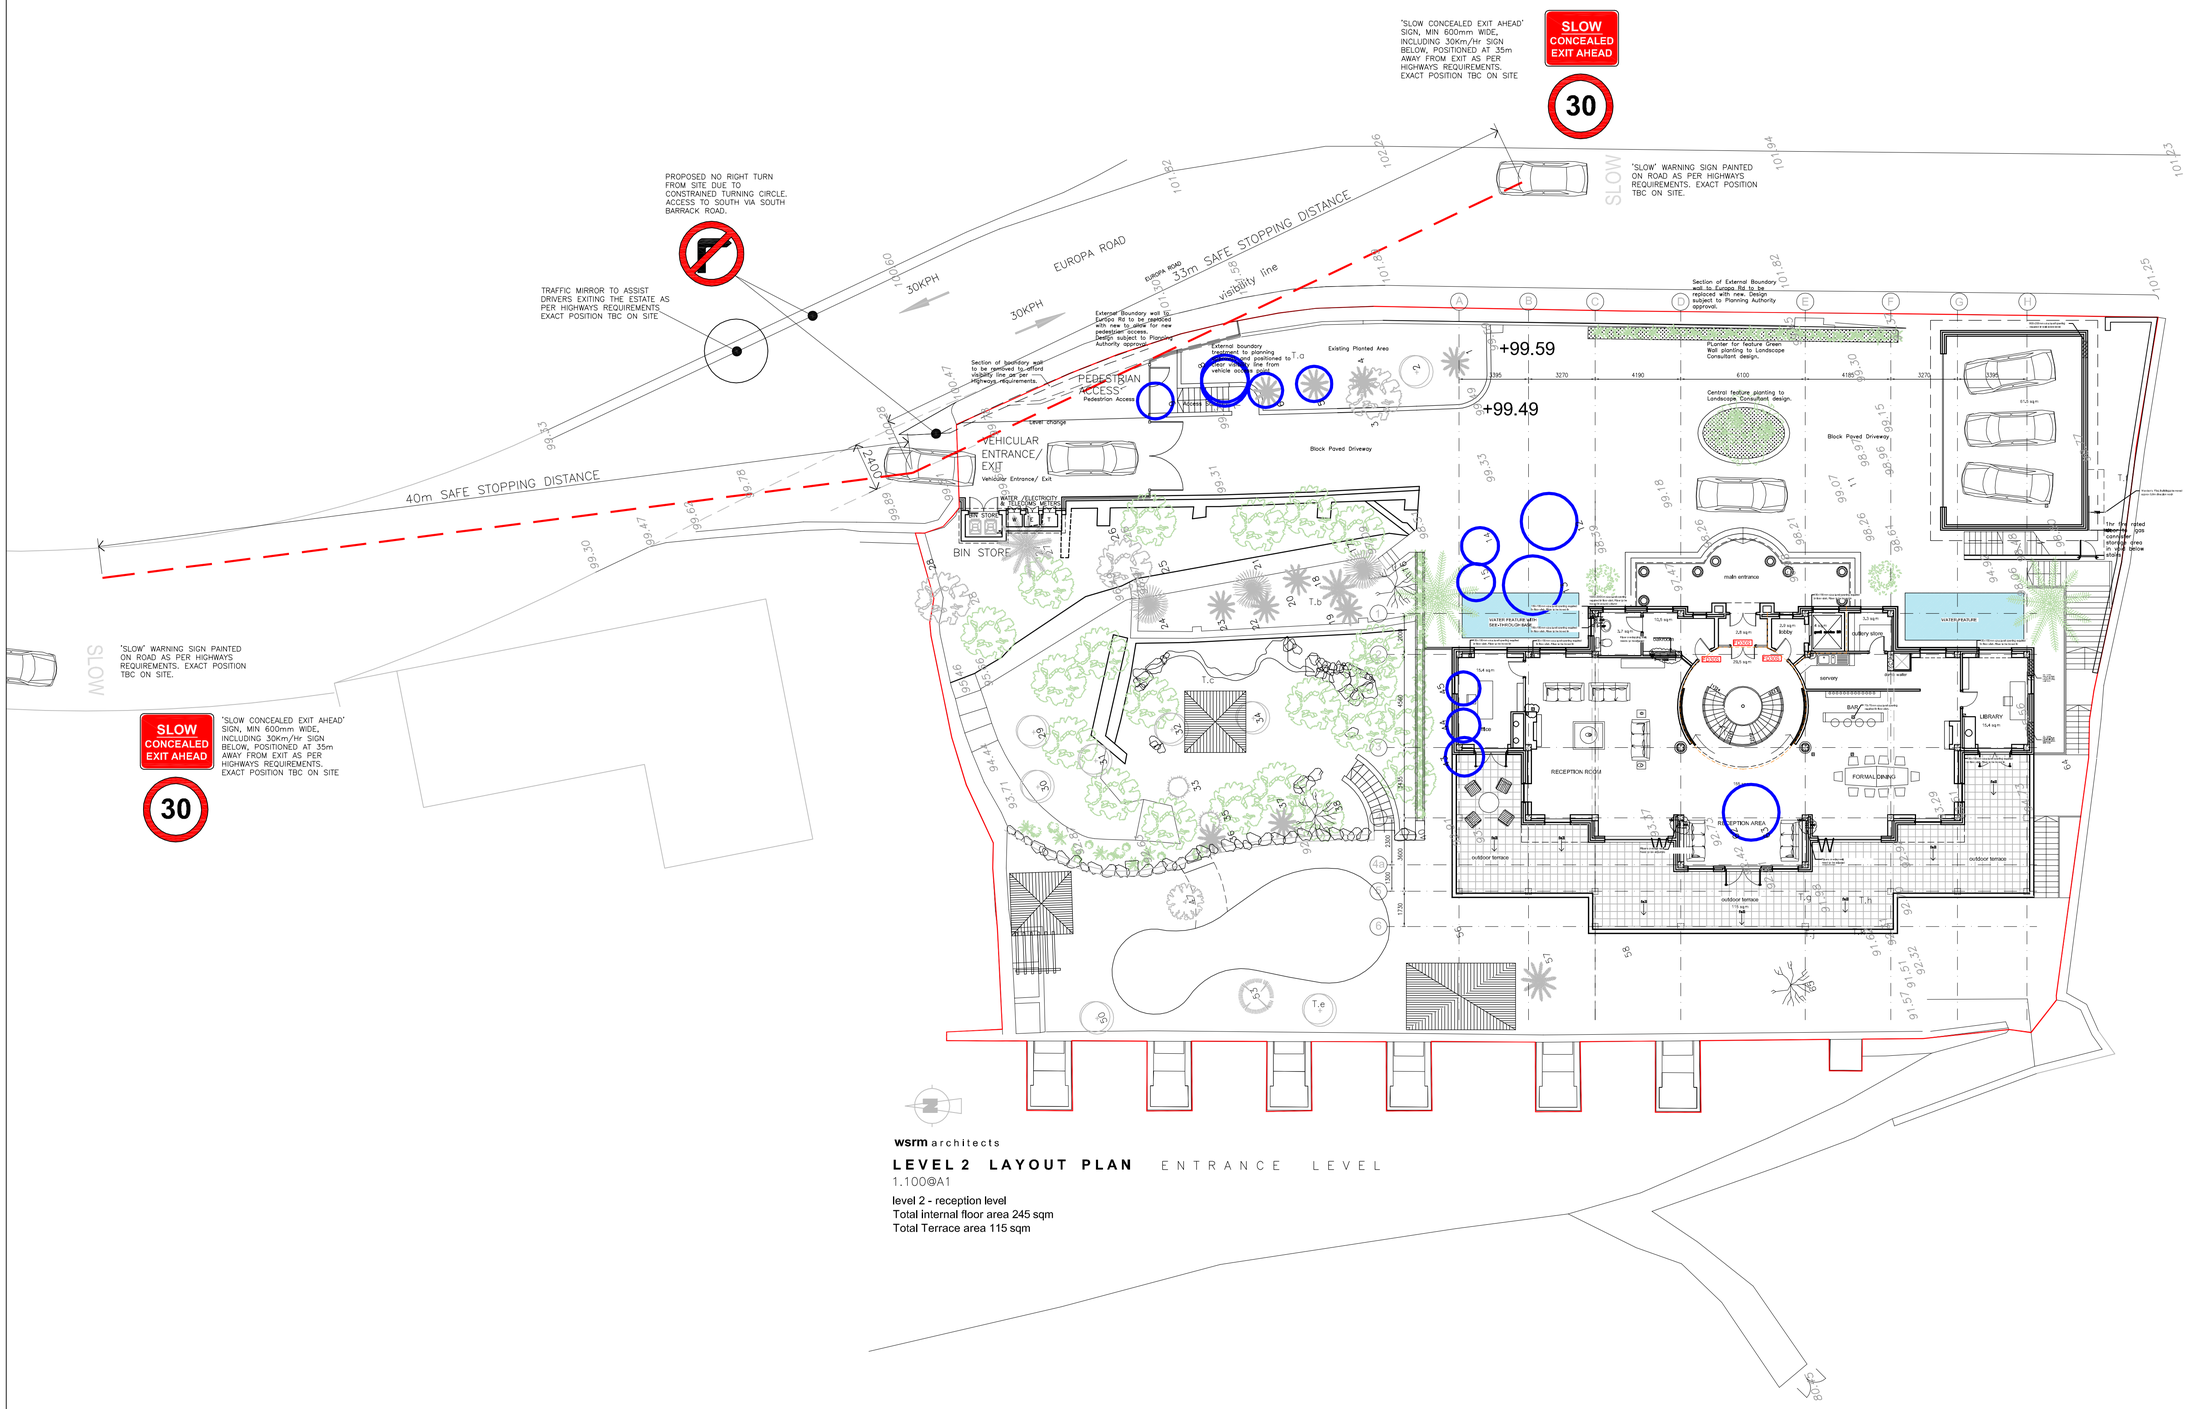

wsrm architects

LEVEL 2 LAYOUT PLAN ENTRANCE LEVEL

1.100@A1

level 2 - reception level
Total internal floor area 245 sqm
Total Terrace area 115 sqm

NOTES:

DO NOT SCALE OFF THIS DRAWING. CHECK DIMENSIONS ON SITE PRIOR TO COMMENCEMENT. THIS DRAWING IS THE COPYRIGHT OF WSRM ARCHITECTS LTD. AND MUST NOT BE COPIED OR REPRODUCED, IN PART OR IN WHOLE, WITHOUT PERMISSION OF WSRM ARCHITECTS LTD. TO BE READ IN CONJUNCTION WITH OTHER RELEVANT CONSULTANTS INFORMATION.

rev	date	amendments
A	06.07.2012	vehicular & pedestrian access, boundary limits amended to suit required visibility splay, road signs added, all to conform to Highways requirements

WSRM architects
1.2.20 EUROTOWERS
PO BOX 474
GIBRALTAR

Tel. (350) 200 74547
Fax (350) 200 74583
Email: architects@wsrm.gi
Web: www.wsrm.gi

CLIENT
EUPHRATES LTD

PROJECT
EUPHRATES

DRAWING TITLE
VISIBILITY SPLAYS & VEHICULAR ACCESS DIAGRAM

SCALE	JOB + DRG REF No.	REV
1:150@A1	G432[3-019]-GA-SP-VIS.SPL.150	A
DATE 02.04.12		