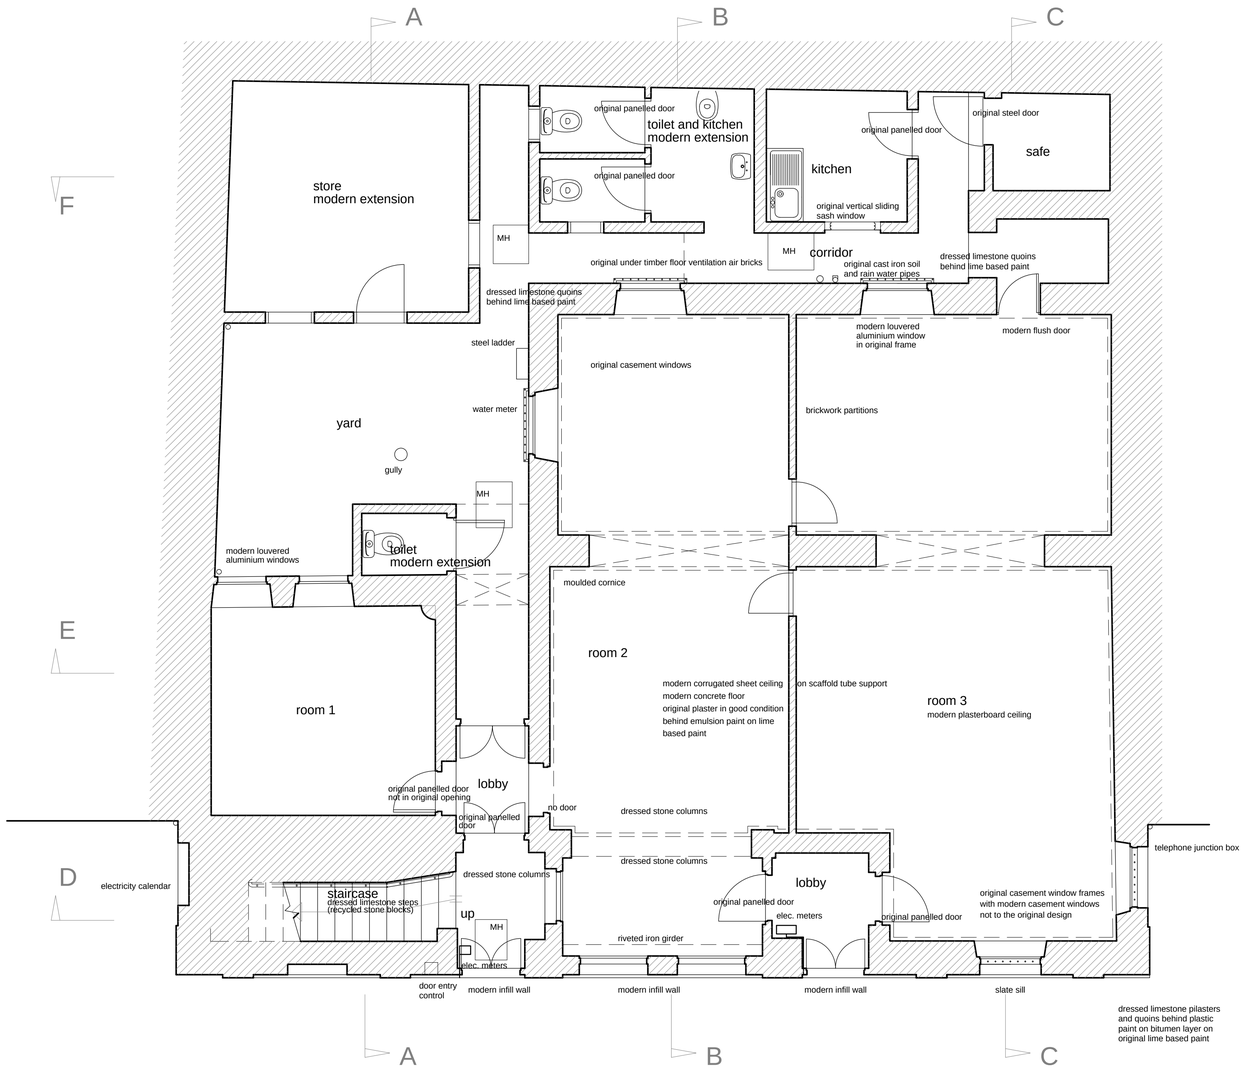

GROUND FLOOR PLAN

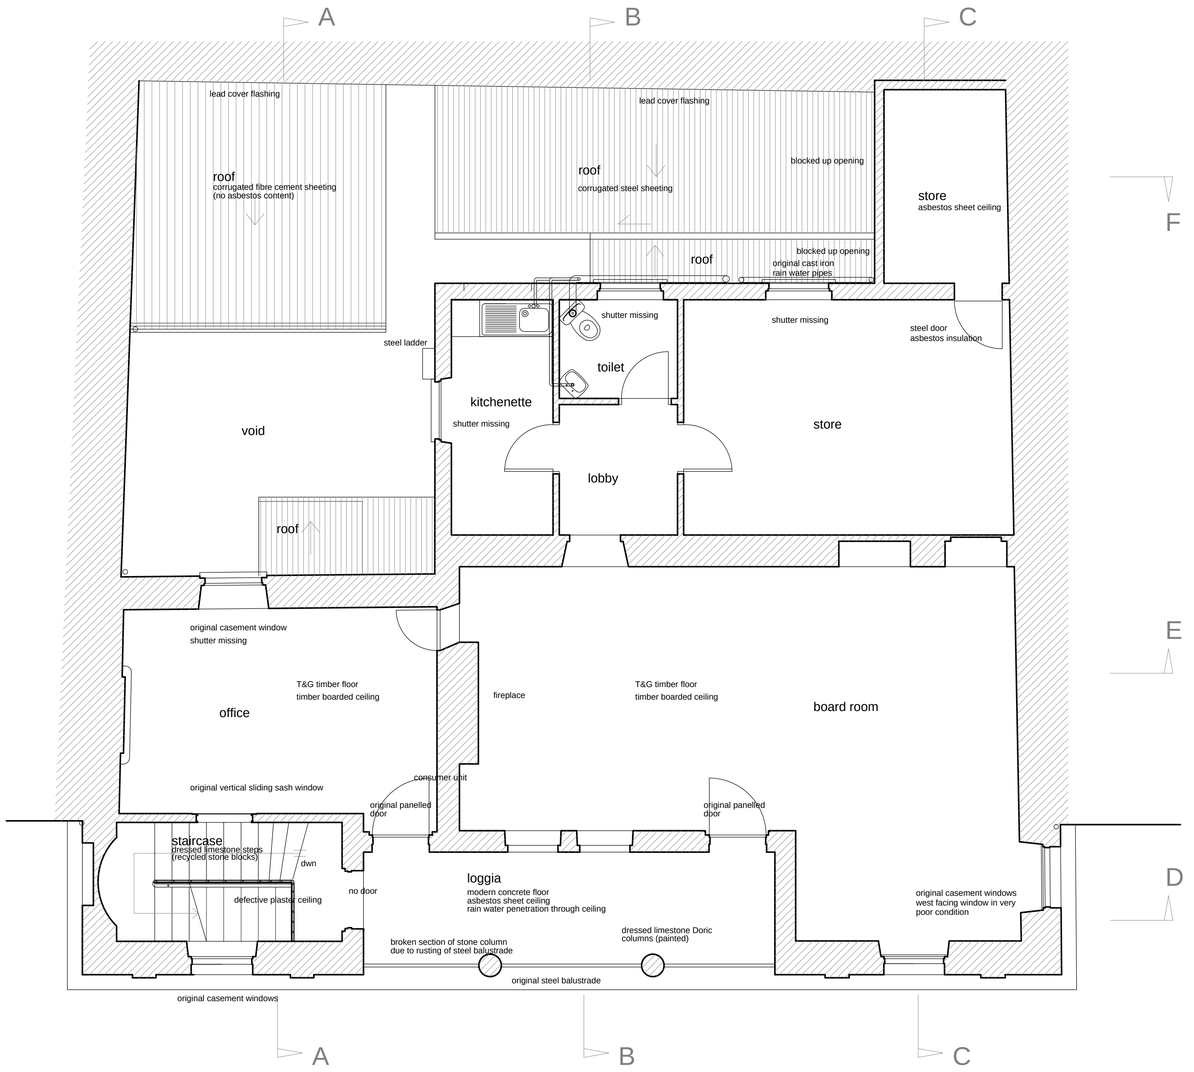

1st FLOOR PLAN

John Mackintosh Square

The Main Guard
13, John Mackintosh Square,
Gibraltar.
Headquarters for the Gibraltar Heritage Trust
Repairs, Additions and Alterations

Drg No 6

SURVEY
Ground & 1st Floor Plans
scale 1: 50. date May 2007
J. S. Langdon BArch.