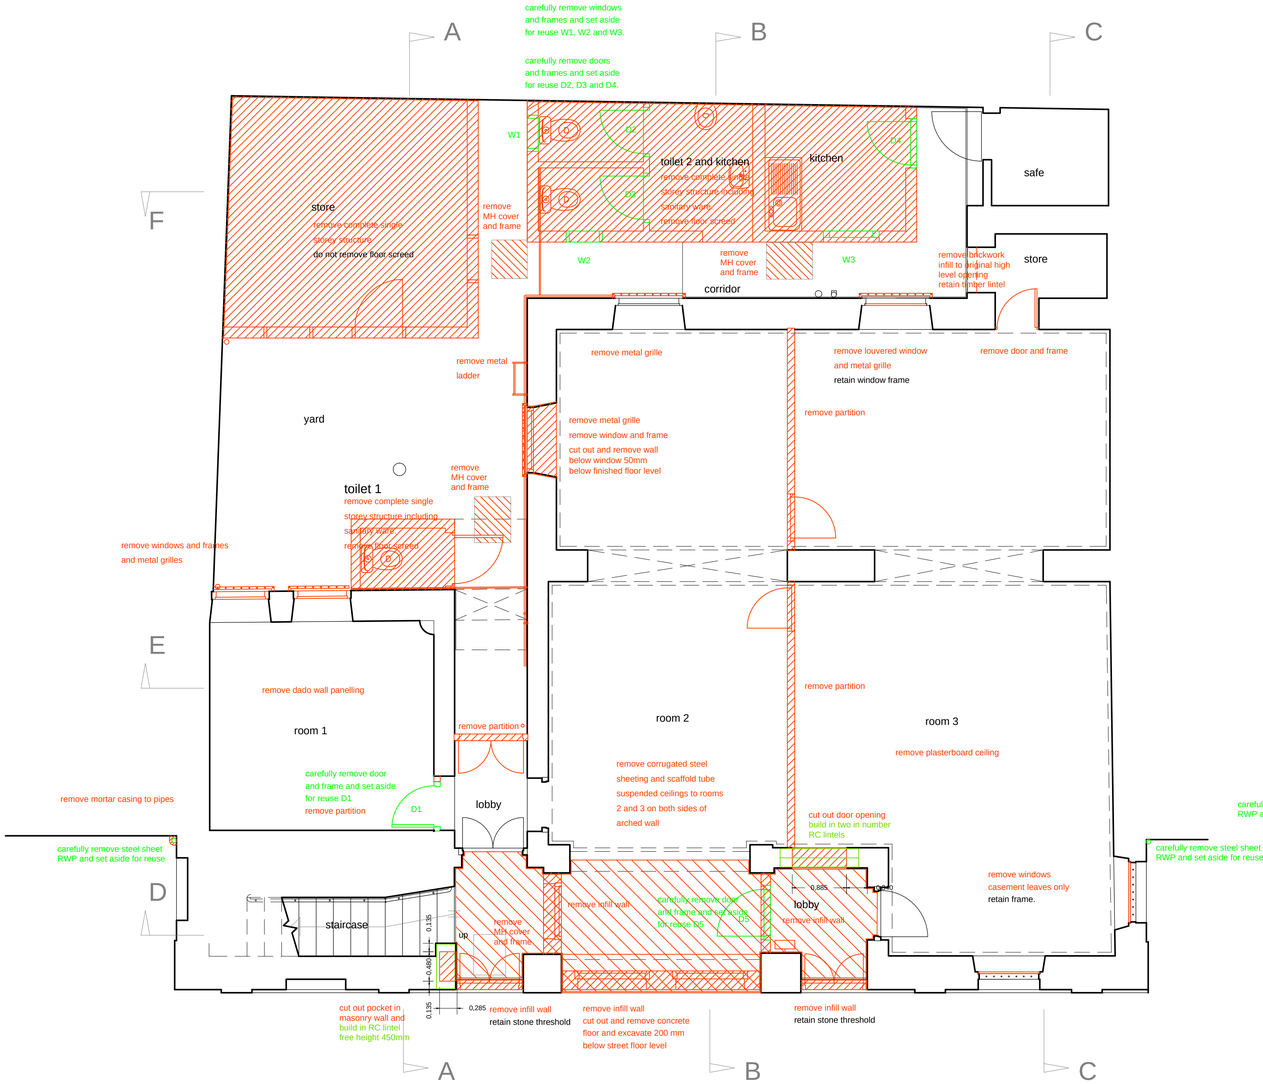

GROUND FLOOR PLAN

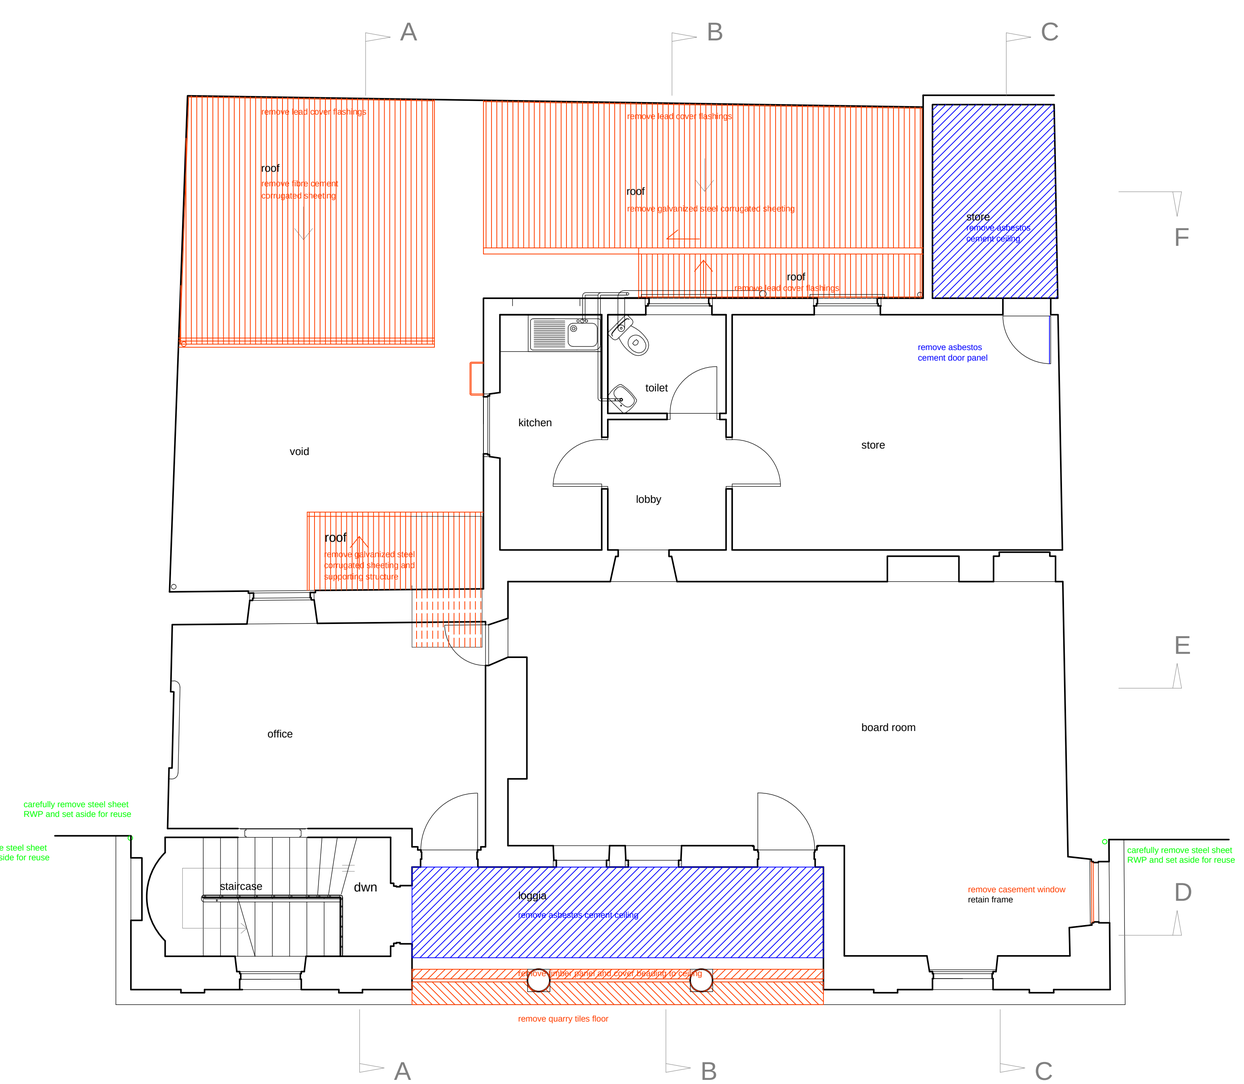

1st FLOOR PLAN

John Mackintosh Square

The Main Guard
13, John Mackintosh Square,
Gibraltar.
Headquarters for
the Gibraltar Heritage Trust

Drg No 10

DEMOLITIONS & ALTERATIONS
Floor Plans
scale 1: 50 date May 2007
J. S. Langdon BArch.