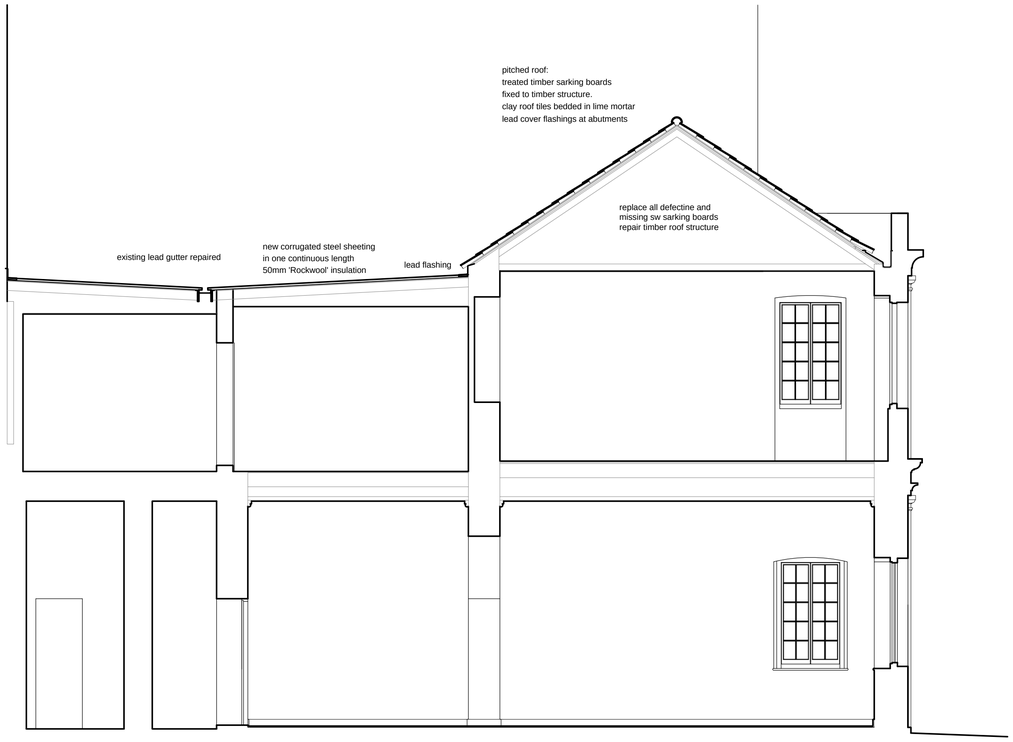

Section C - C

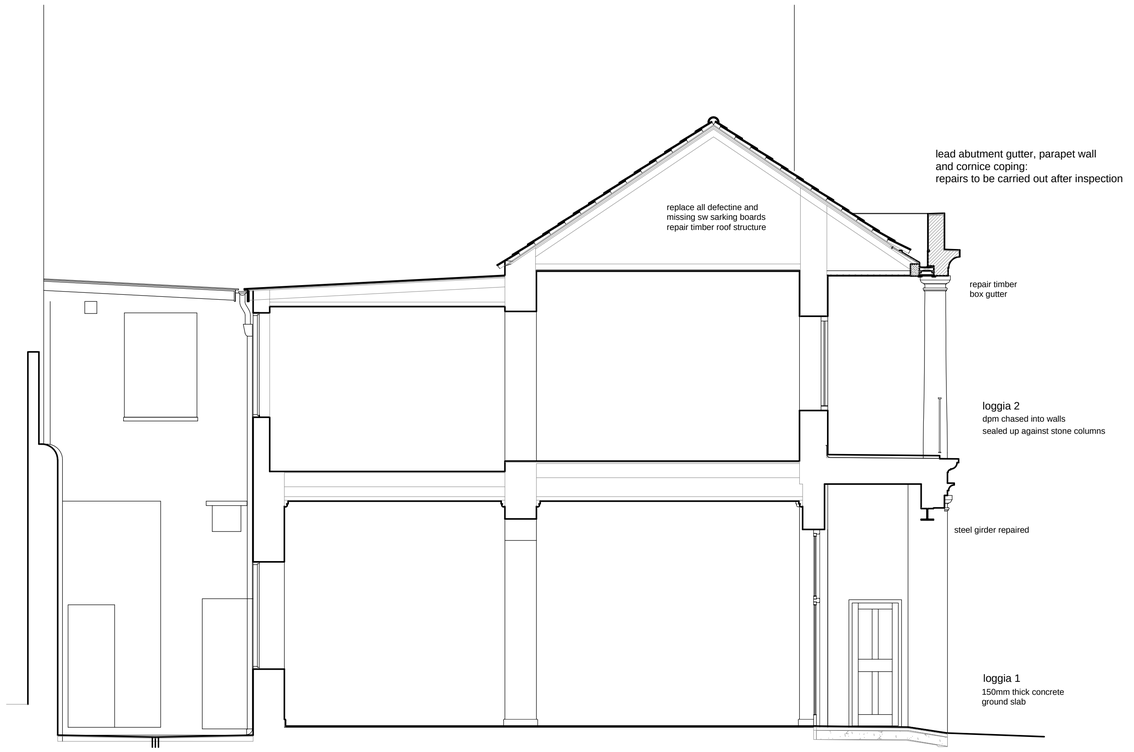

Section B - B

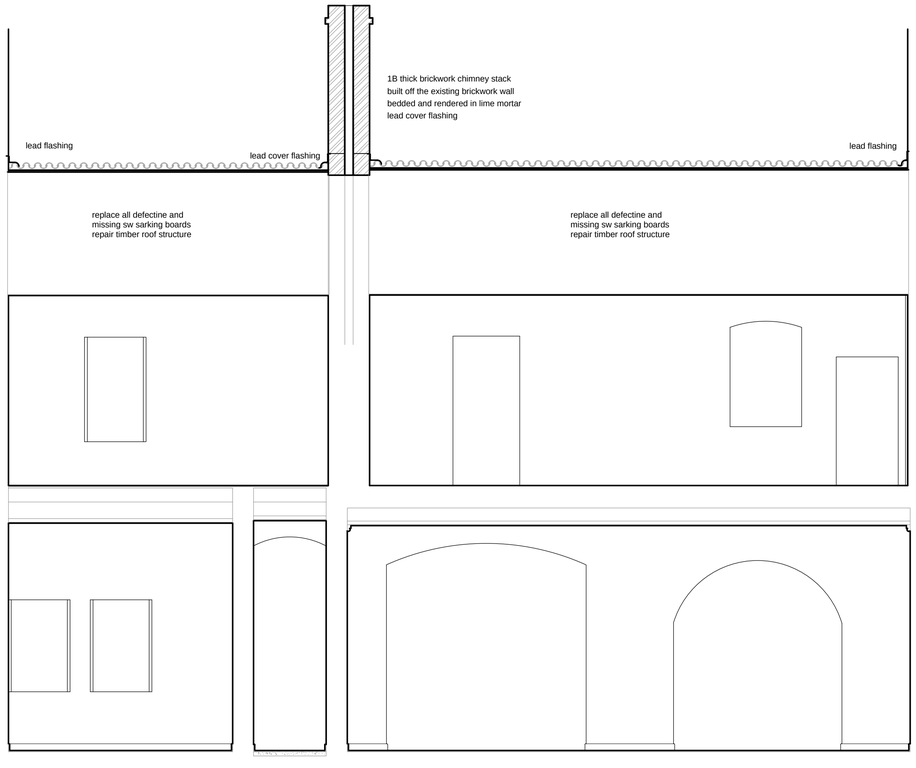

Section E - E

Section D - D

The Main Guard
13, John Mackintosh Square,
Headquarters for
the Gibraltar Heritage Trust

Drg No 17

Production Drawing
Sections

scale 1: 50 date May 2007

J. S. Langdon BArch.