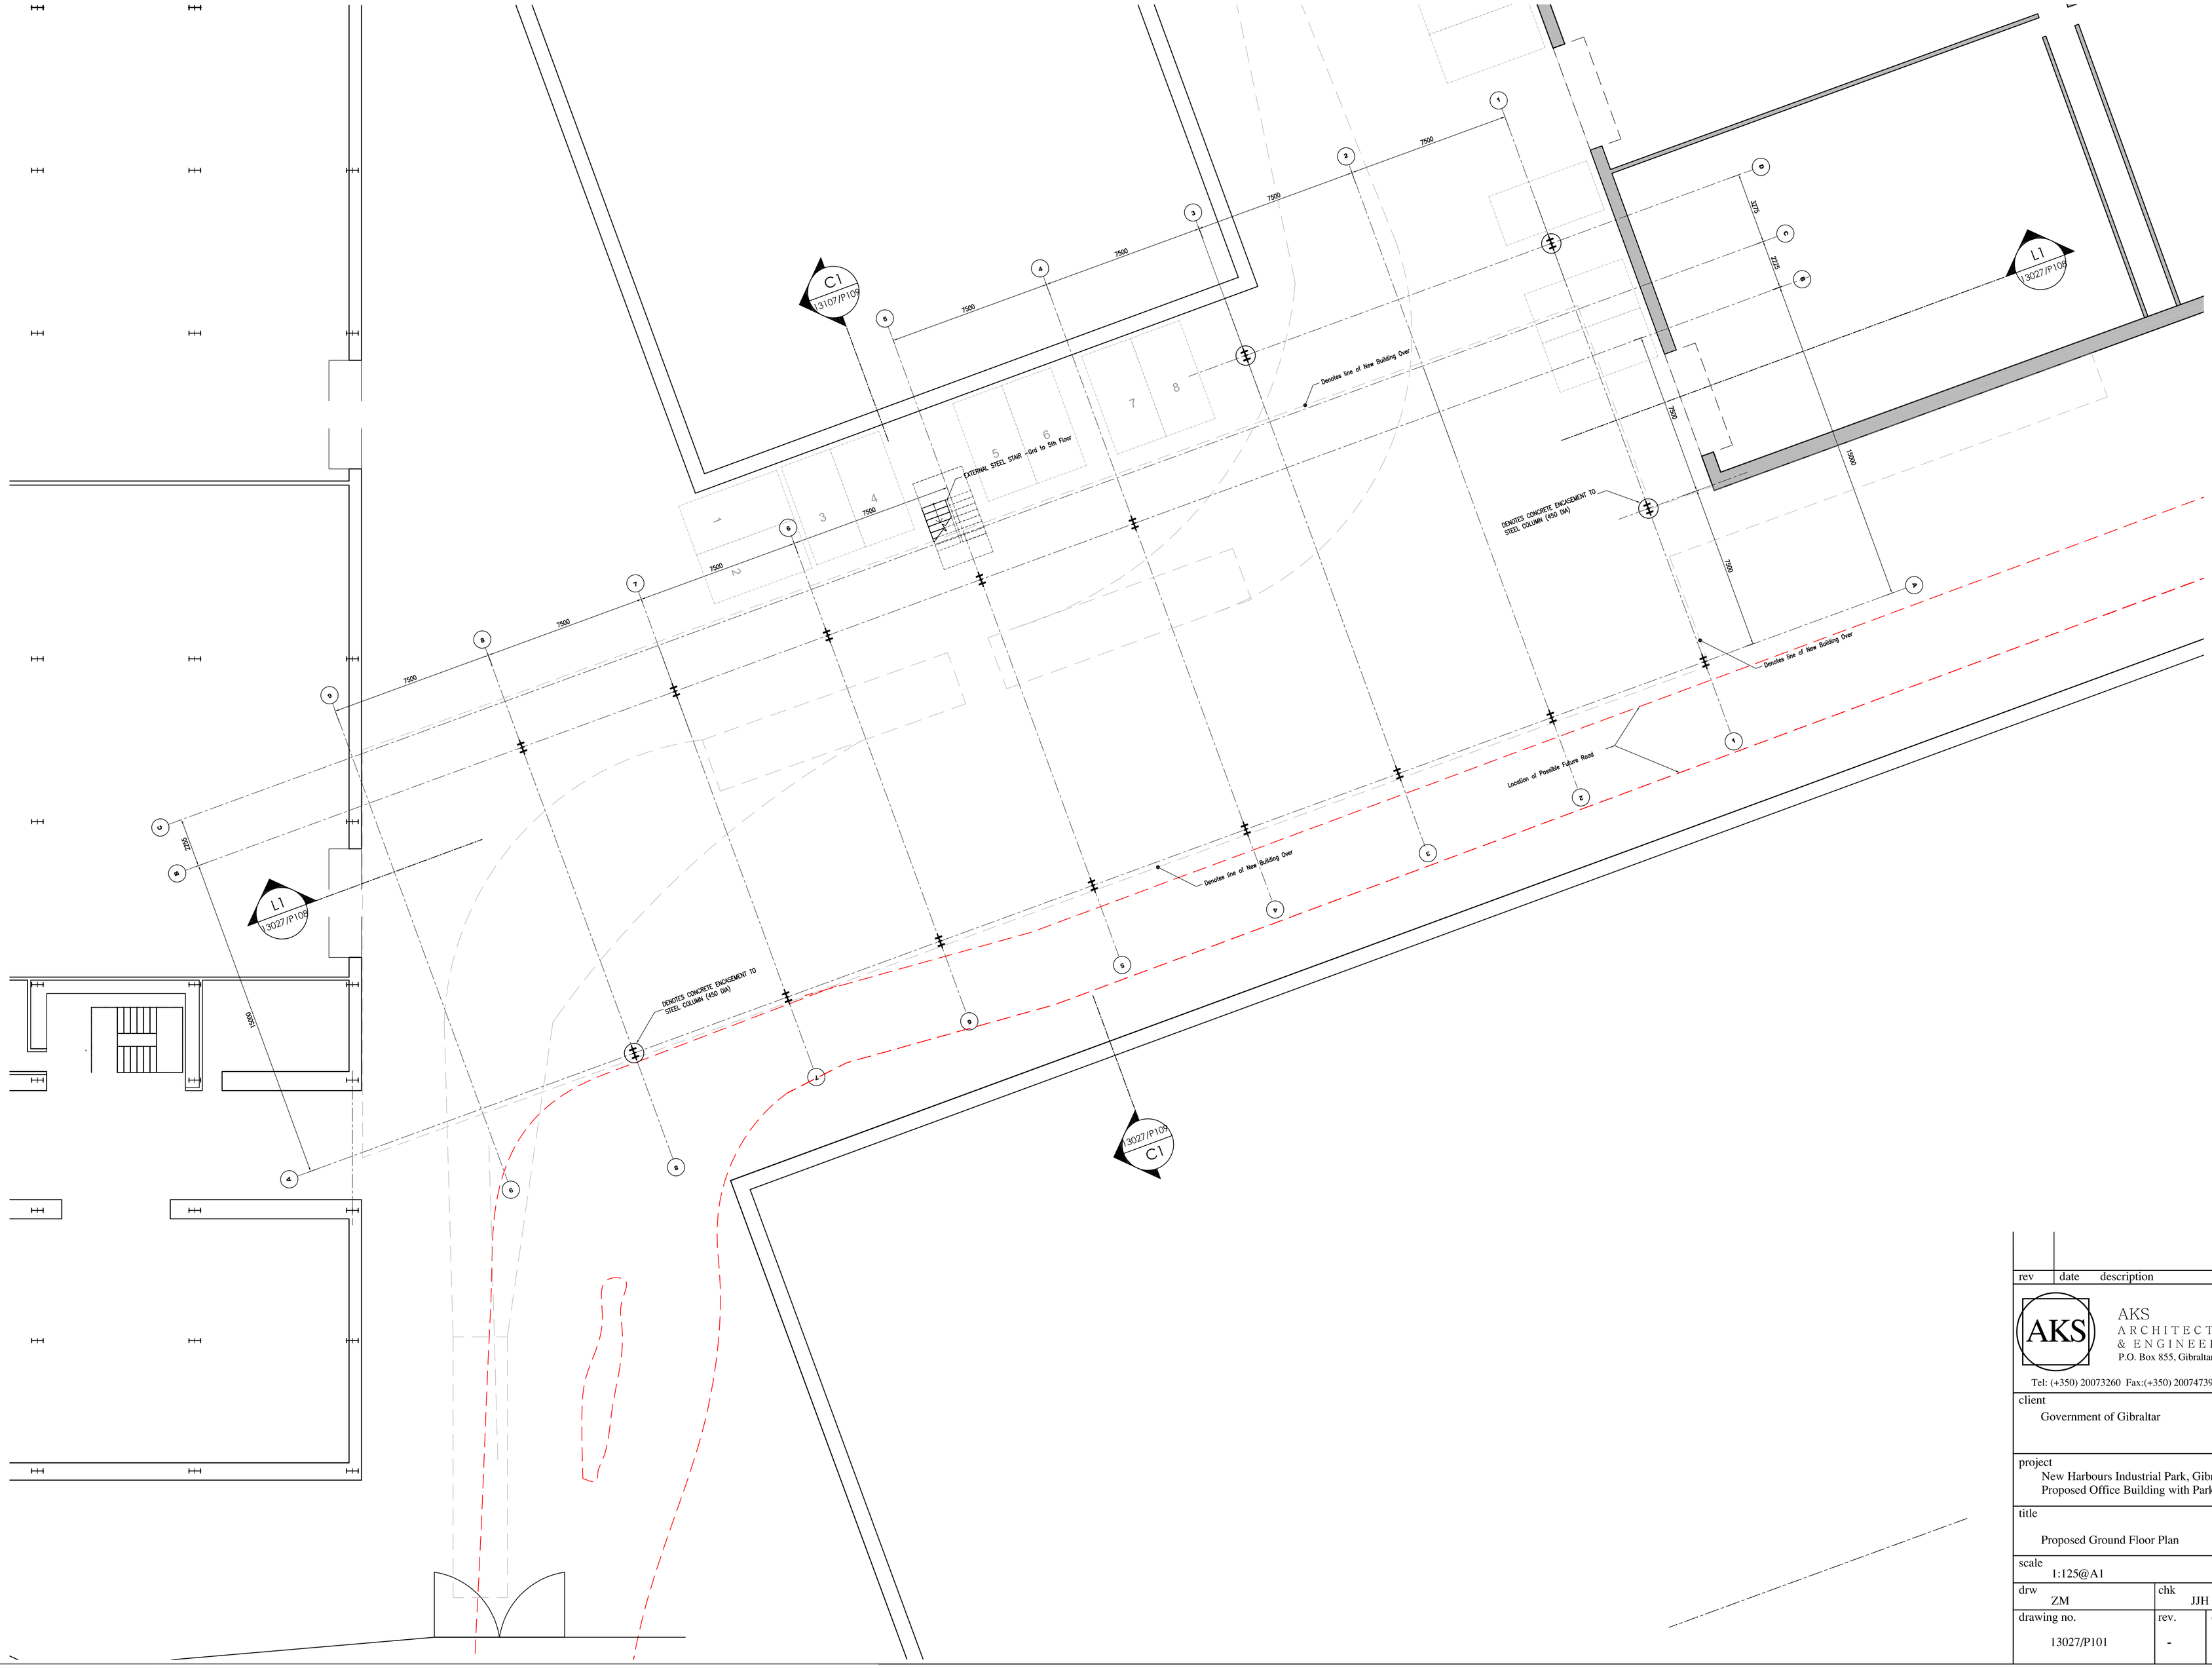

rev	date	description

AKS
ARCHITECTS
& ENGINEERS
P.O. Box 855, Gibraltar
Tel: (+350) 20073260 Fax:(+350) 20074739 Email: mail@aks.gi

client
Government of Gibraltar

project
New Harbours Industrial Park, Gibraltar
Proposed Office Building with Parking

title
Proposed Ground Floor Plan

scale
1:125@A1

drw	chk	
ZM	JJH	
drawing no.	rev.	date
13027/P101	-	Nov 13